Name of Work: Improvements of Roads in Ward No 13 Shettyhalli Sub Division

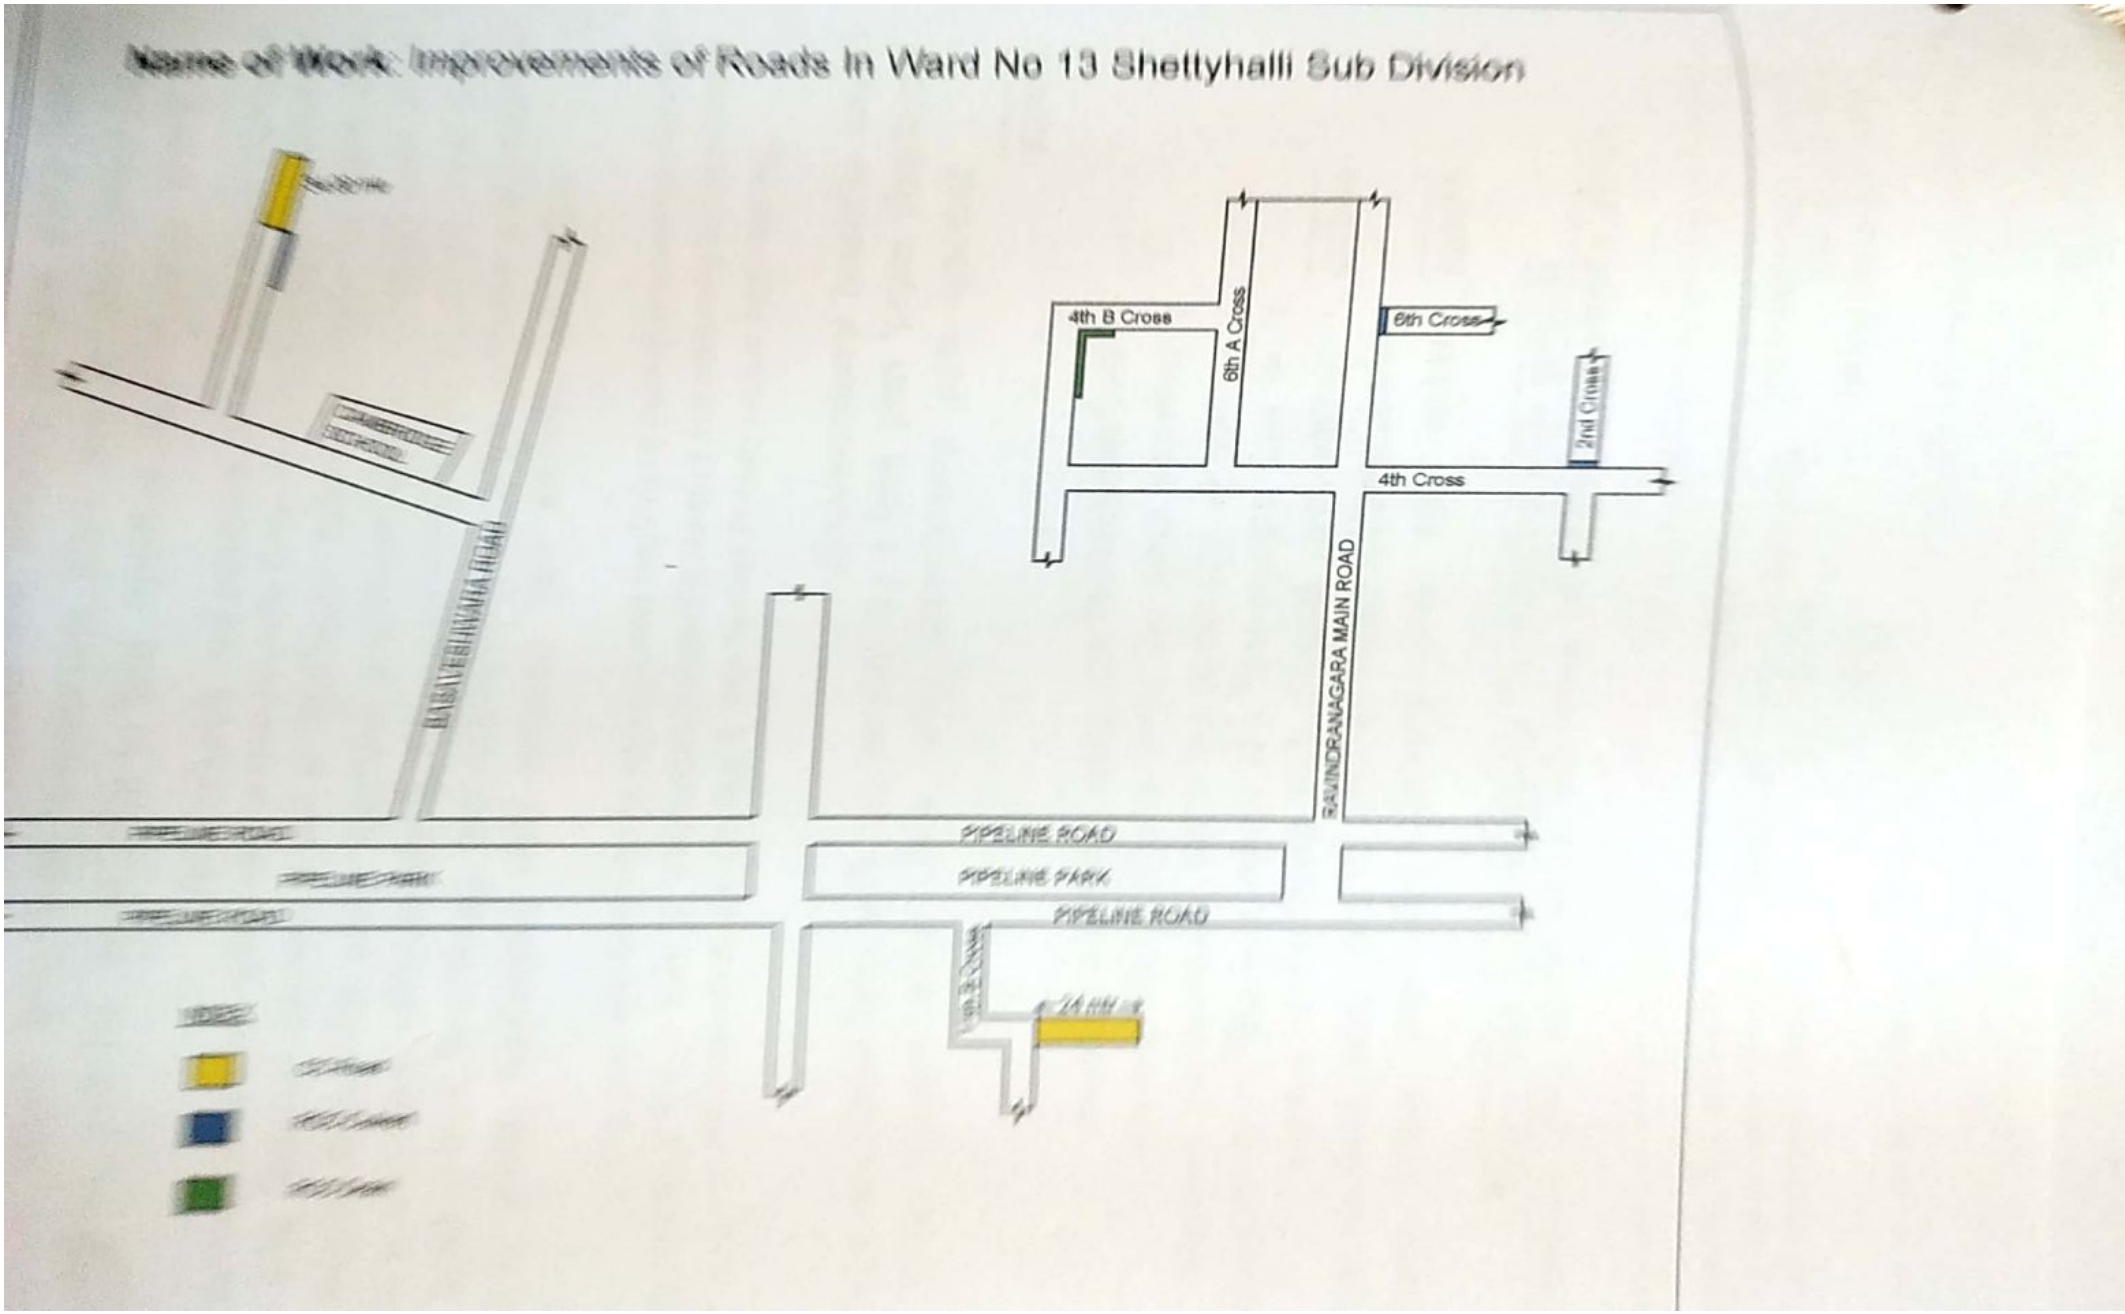

Scanned by CamScanner

Name of Work:- Improvements to Roads In Ward No 13 Shettyhalli Sub Division.

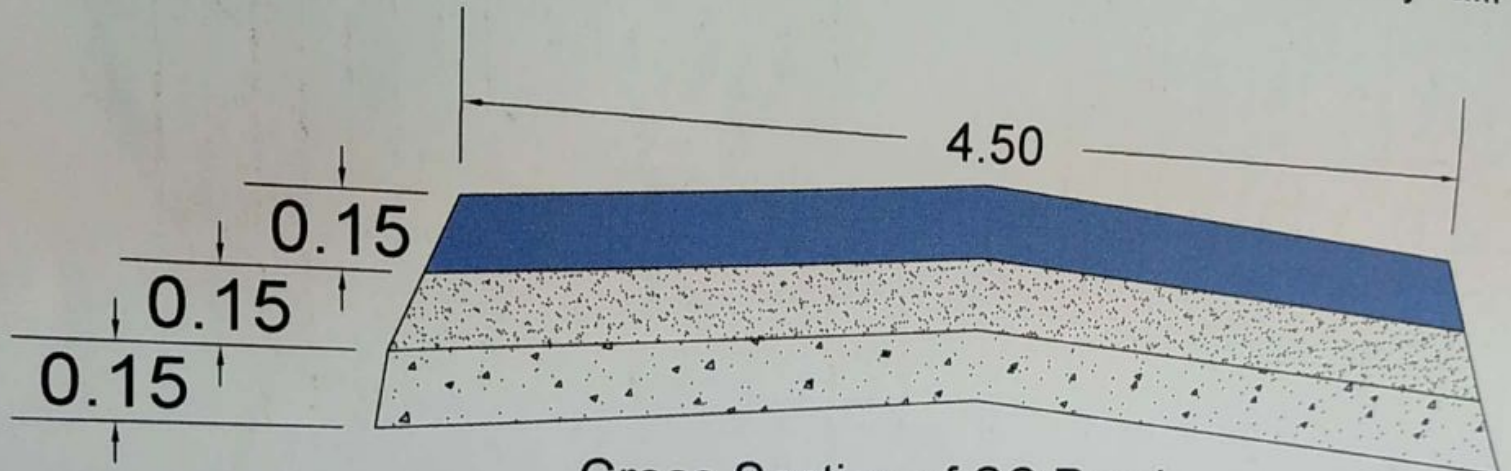

Cross Section of CC Road

Index:-

- CC Pavement
- 1:3:6 (P.C.C)
- Wet Mix

Assistant Engineer
Ward No.13

Assistant Executive Engineer
Shettyhalli Sub Division

All Dimensions are in Meters

Scanned by CamScanner